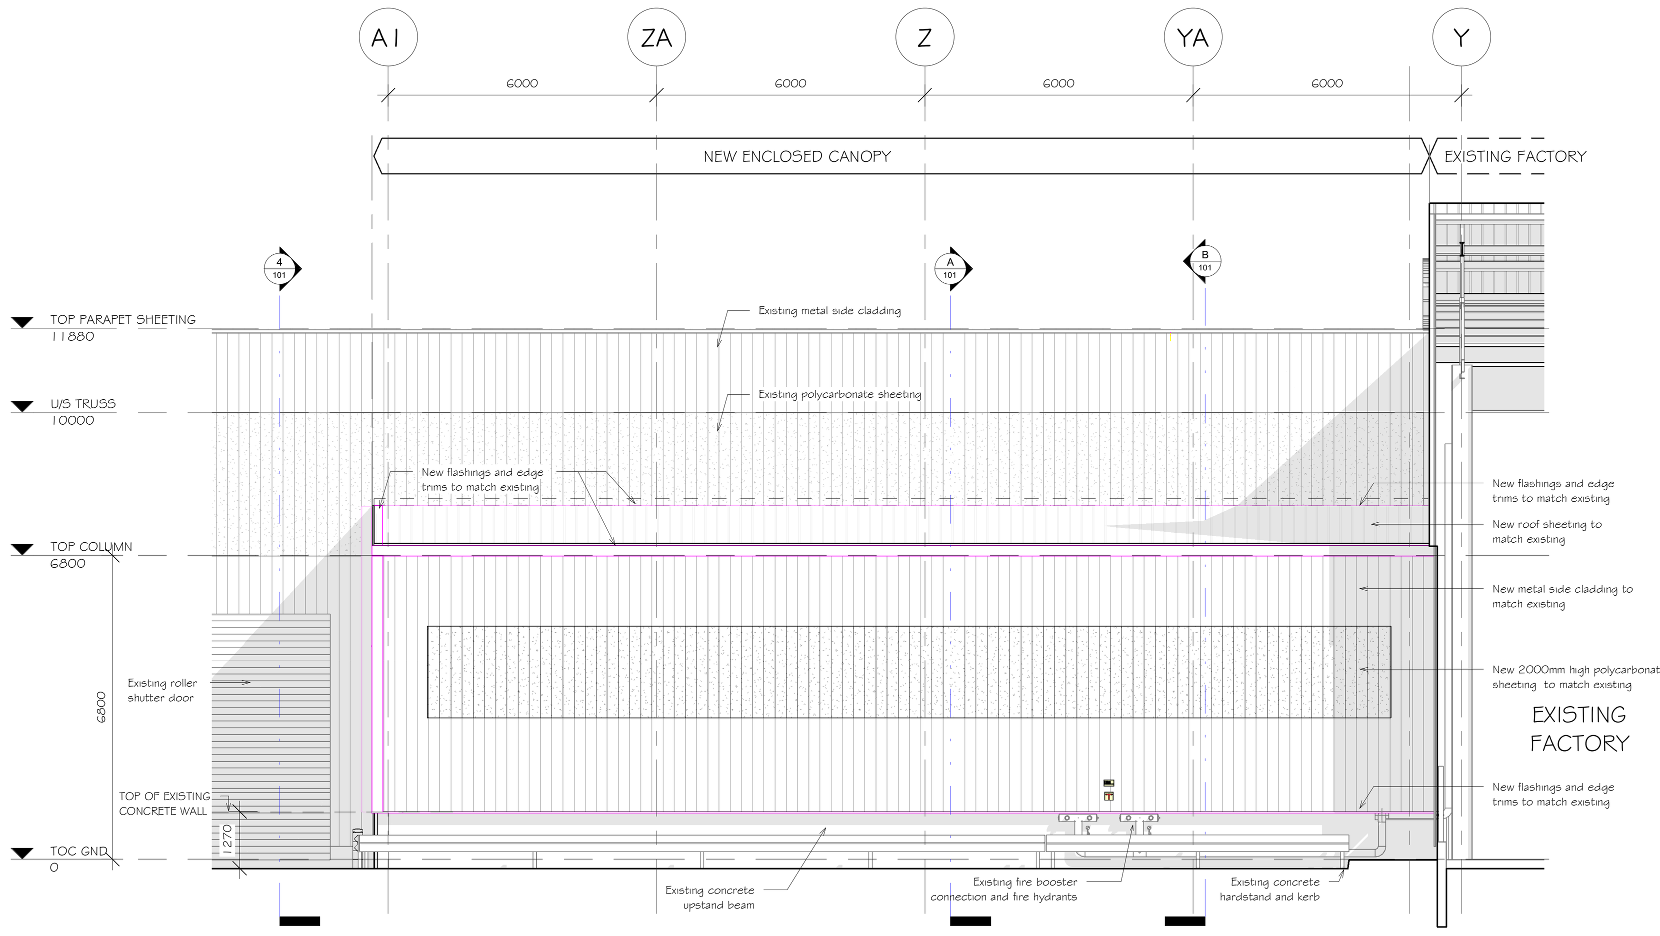

3 SECTION A-A
1 : 100

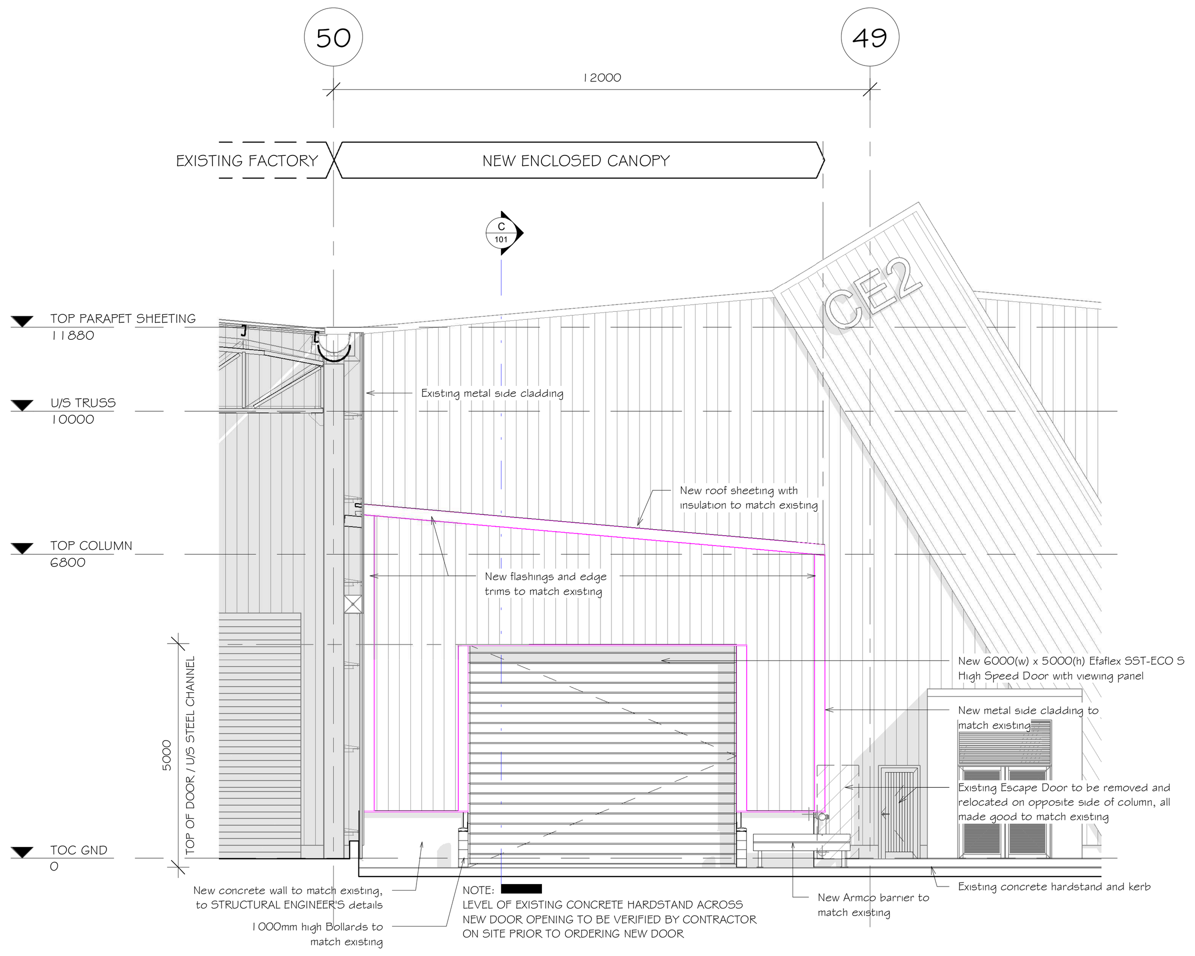

4 WEST ELEVATION
1 : 100

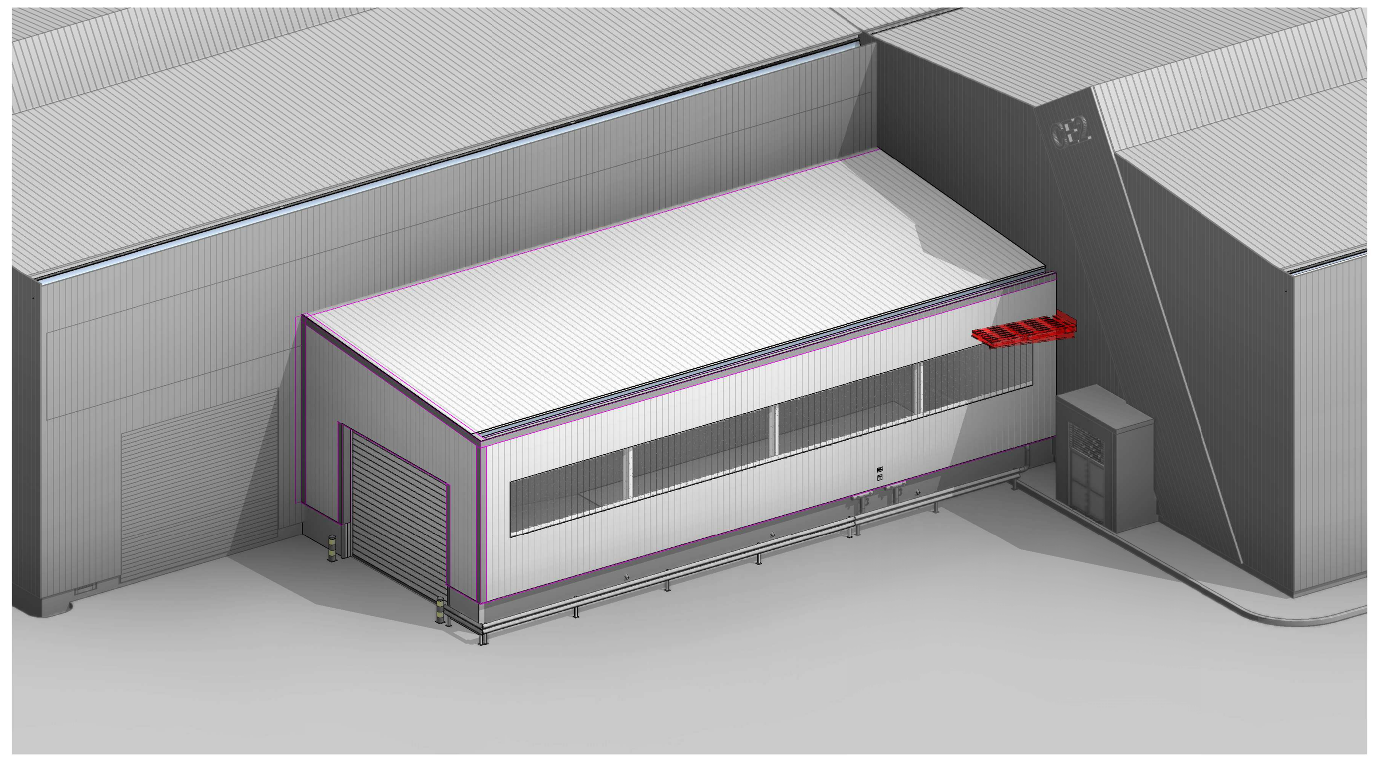

5 3D VIEW - DISPATCH AREA ENCLOSURE

ROOF SHEETING
0.9mm Ziptech profile roof sheet with embossed PVDF finish on exterior and standard backing coat to underside to match existing fixed to purlins to STRUCTURAL ENGINEER'S details with insulation tape between purlin and sheet, on 50mm Factorylite insulation. All in accordance with Manufacturer's details

ROOF INSULATION
Isover 50mm thick Factorylite Glasswool thermal insulation, installed as per Manufacturer's details, with white metalised foil on the underside.

SIDE CLADDING
0.8mm A7 vertical cladding fixed to horizontal sheeting rails to STRUCTURAL ENGINEER'S details. All in accordance with Manufacturer's details. (Color: Metallic Silver)

POLYCARBONATE SHEETING
50% OPAQUE Polycarbonate sheeting to fit A7 vertical cladding profile fixed to horizontal sheeting rails. All in accordance with Manufacturer's details.

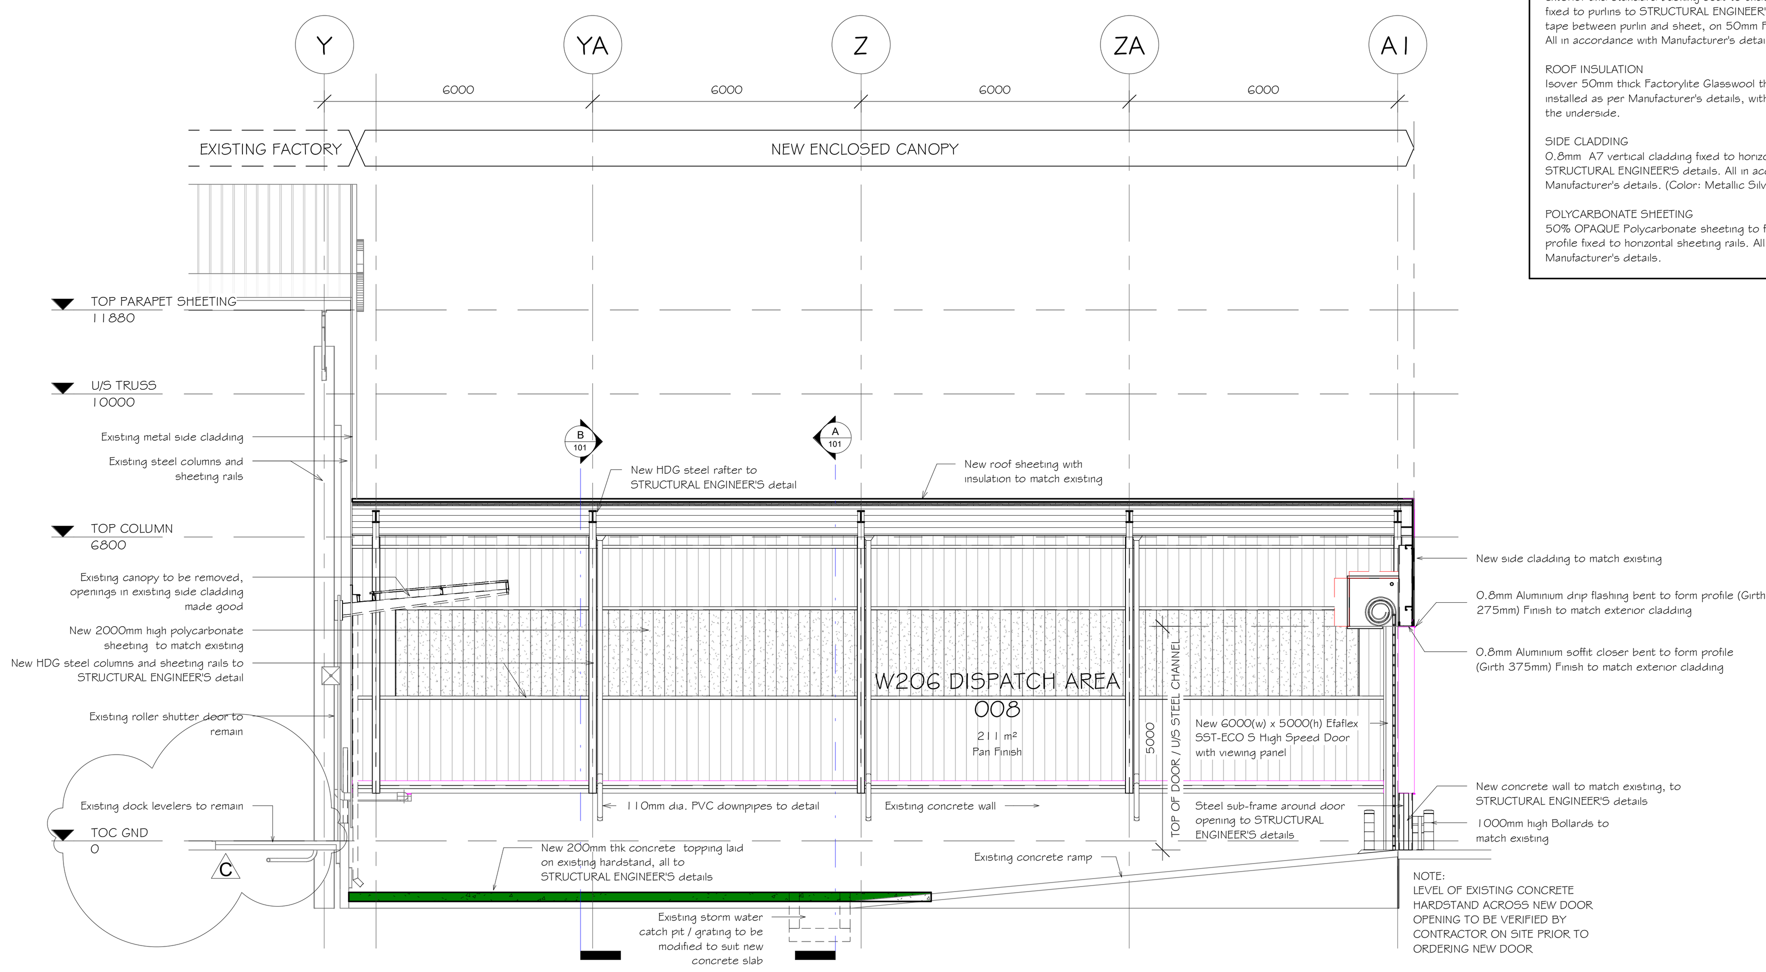

C SECTION C-C
1 : 100

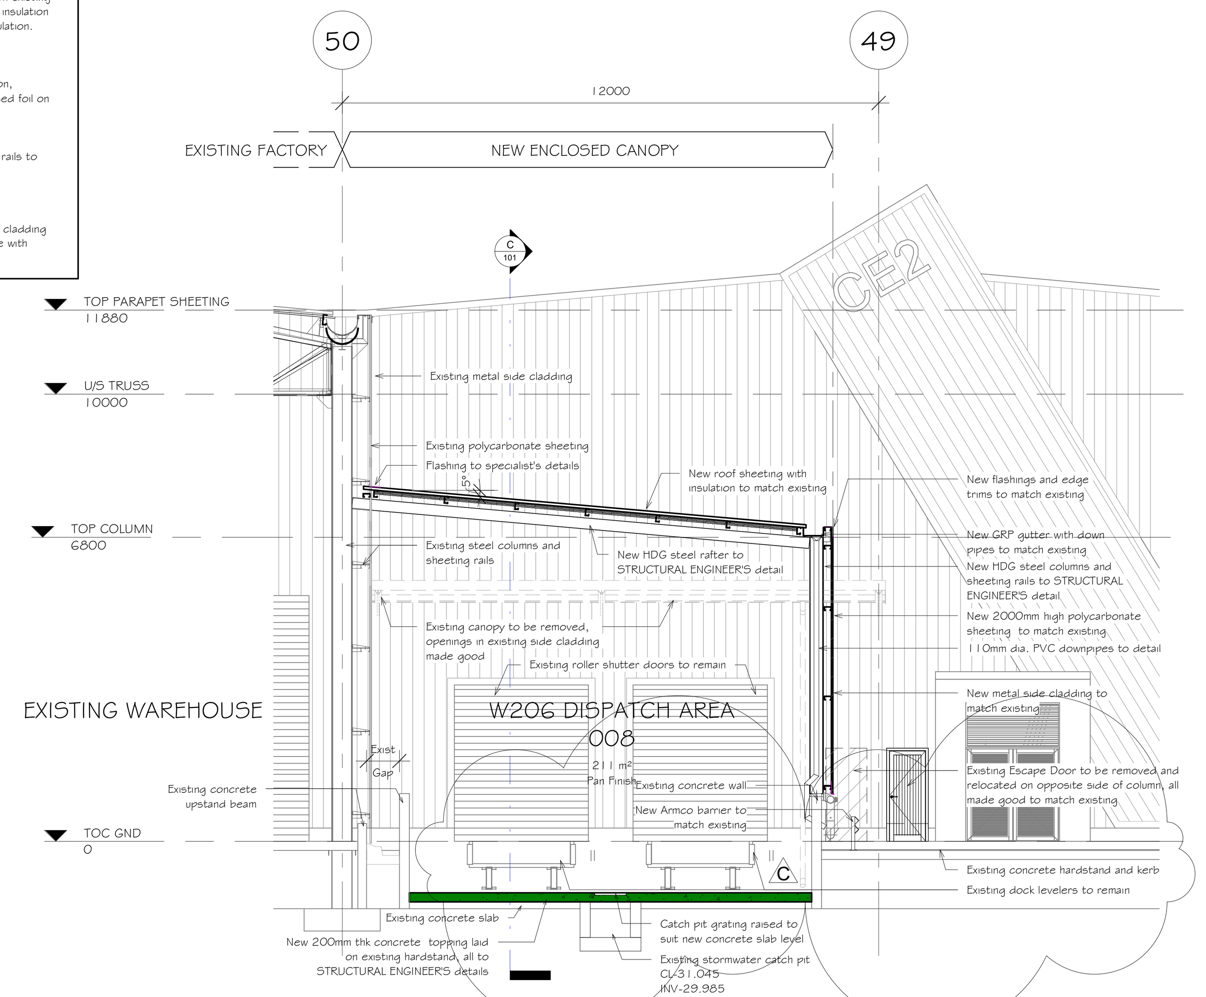

A SECTION A-A
1 : 100

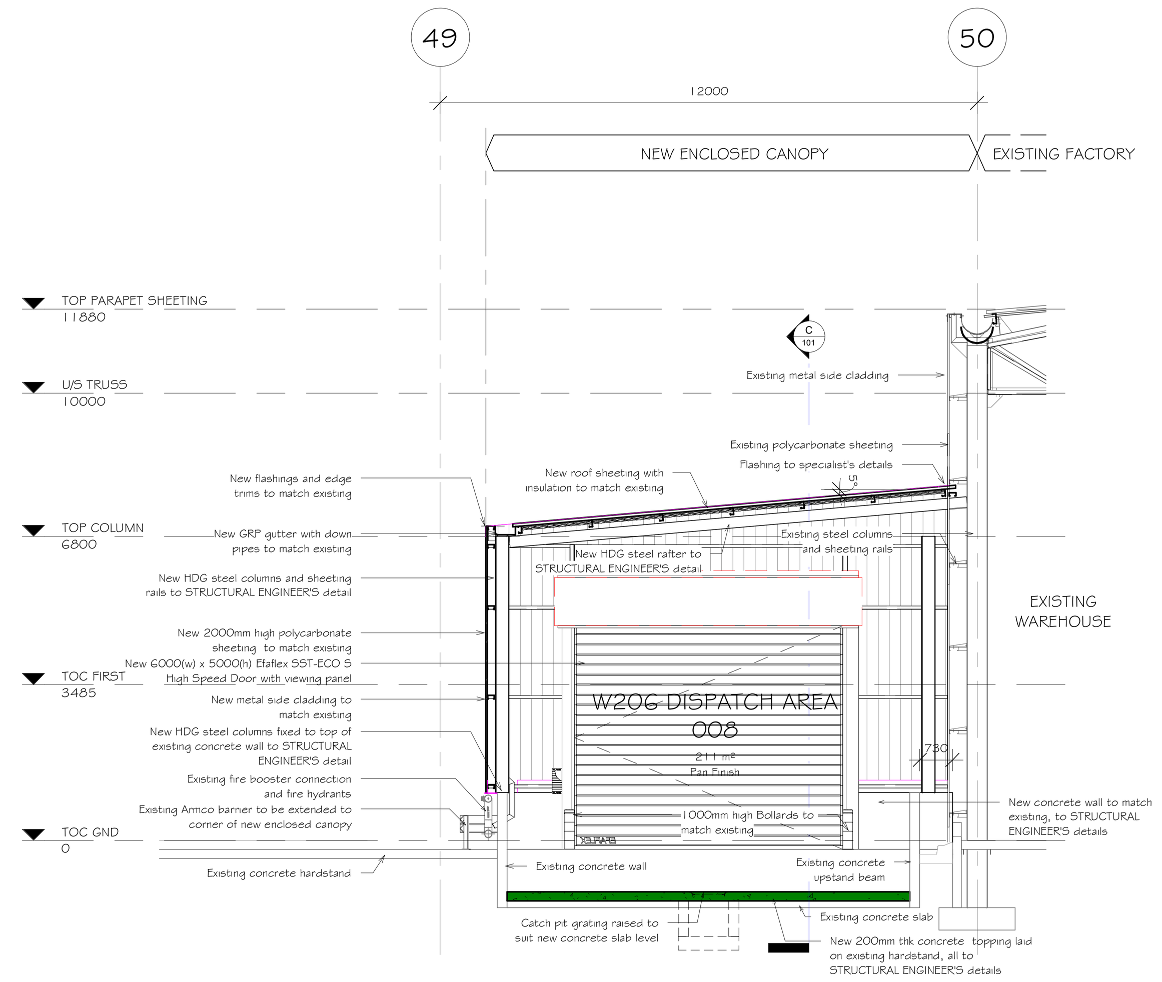

B SECTION B-B
1 : 100

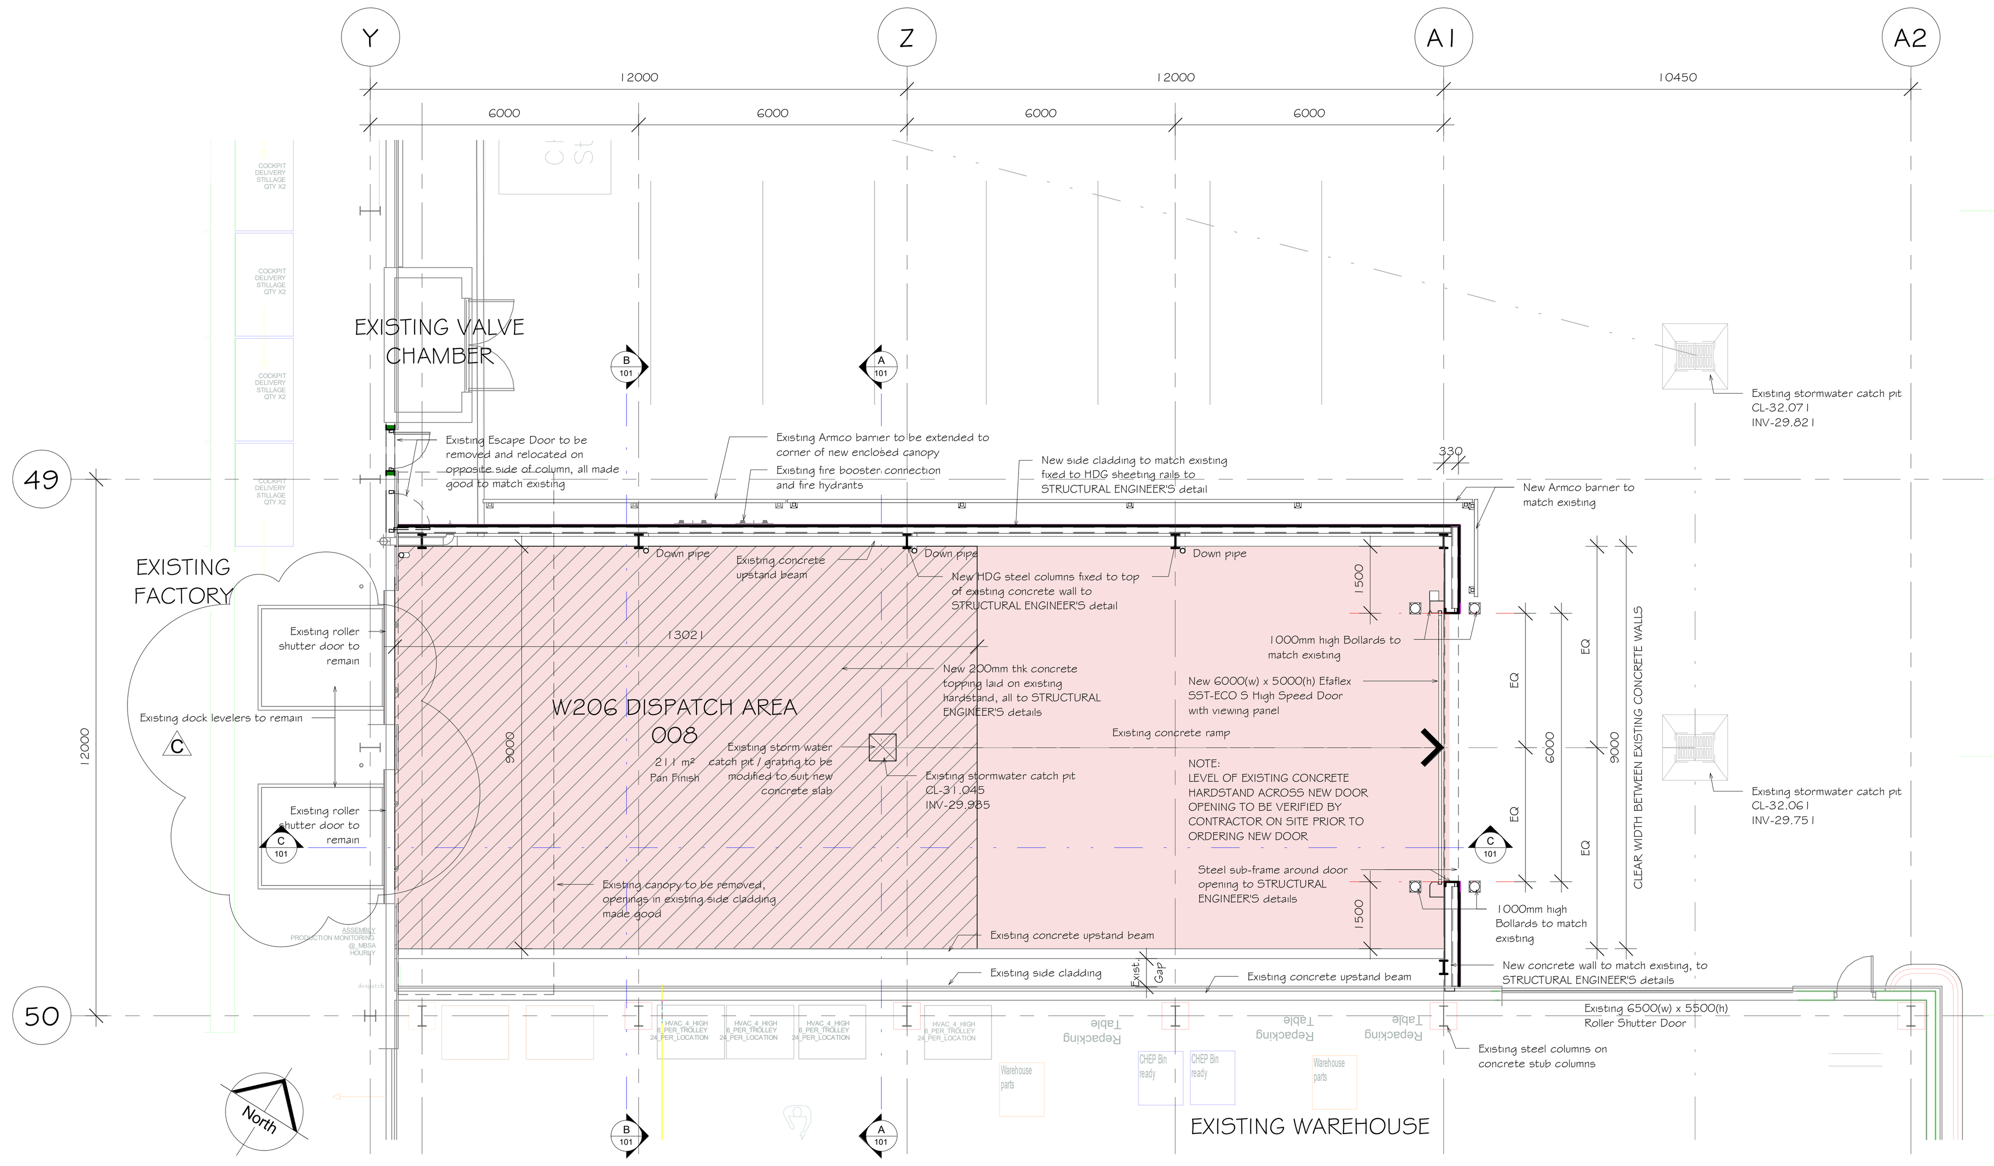

1 PLAN - W206 DISPATCH AREA
1 : 100

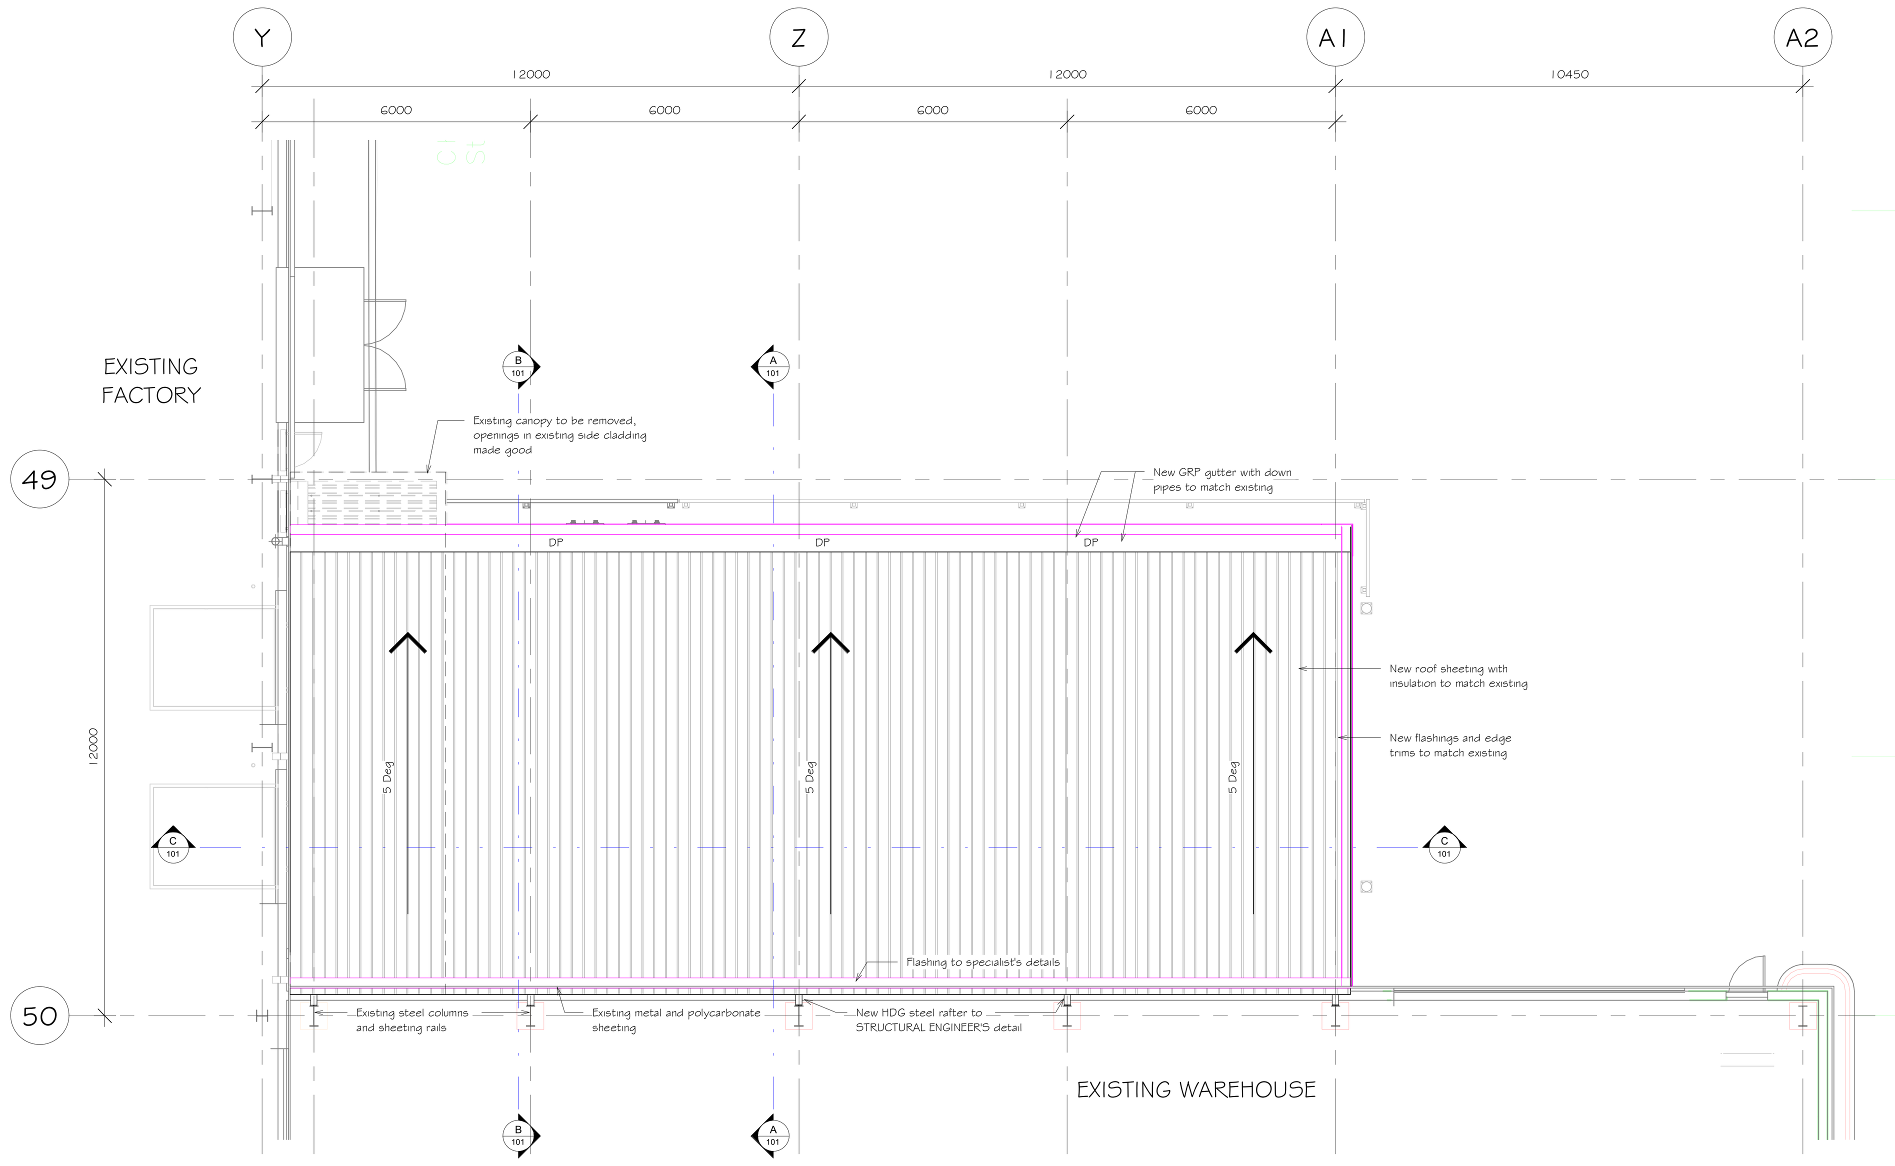

2 ROOF PLAN
1 : 100

Osmond Lange Architects and Planners (Pty) Ltd East London
Postal: P O Box 19175, Tecoma, 5214
Address: Pilot Mill House, The Quarry, Selborne, East London
Tel: (043) 721-0033
Fax: (043) 721-0038
Email: els@o-l.co.za

The design and content of this drawing is the property of Osmond Lange Architects and the copyright thereof is reserved by them.

GENERAL NOTE

1. ALL STRUCTURAL, ELECTRICAL, CIVIL AND LANDSCAPING QUERIES ARE TO BE REFERRED TO THE RELEVANT CONSULTANTS DRAWINGS, SPECIFICATIONS AND DETAILS
2. ALL PLUMBING QUERIES ARE TO BE REFERRED TO THE RELEVANT SPECIALIST CONSULTANTS DRAWINGS, SPECIFICATIONS AND DETAILS
3. ALL CONCRETE, COLUMNS AND STRUCTURAL QUERIES ARE TO BE REFERRED TO PR. STRUCTURAL ENGINEER'S DRAWINGS, SPECIFICATIONS AND DETAILS
4. ALL EXTERNAL / INTERNAL WALLS REQUIRING BRACING / STIFFENING ARE TO BE CONSTRUCTED IN ACCORDANCE WITH PR. STRUCTURAL ENGINEER'S DRAWINGS, SPECIFICATIONS AND DETAILS.
5. ALL SPECIFICATIONS WITH REGARD TO FIRE REGULATIONS, TO BE REFERRED TO CONSULTANTS DRAWINGS, SPECIFICATIONS AND DETAILS.
6. ALL DESIGN AND CONSTRUCTION TO COMPLY WITH THE RELEVANT SANS REGULATIONS.
7. ANY DISCREPANCY IN THE DRAWINGS, DIMENSIONS & SPECIFICATIONS TO BE BROUGHT TO THE ATTENTION OF THE CONSULTANT AND ARCHITECT PRIOR TO ANY WORK BEING PUT IN HAND.
8. ONLY FIGURED DIMENSIONS TO BE FOLLOWED - SCALED DIMENSIONS OF DRAWINGS WILL NOT BE PERMITTED

No	Date	Revision Description	By
C	06-08-20	EXISTING DOCK LEVELLERS TO REMAIN	
B	22-07-20	ISSUED FOR PRICING	
A	02-07-20	ISSUED FOR DISCUSSION	

PROJECT TEAM

Project Managers :
Newground Projects
17 St Andrews Road, Selborne,
East London, 5201
043 722 5864
Louis Fourie
0825766828
Louis@newground.co.za

Principal Agent/ Architects :
Osmond Lange Architects and Planners
Pilot Mill House, The Quarry, Selborne
East London
(043) 721-0033
William Martinson
0833259600
Williamm@o-l.co.za

Quantity Surveyors :
Bisiwe Van Niekerk
The Ridge Office Park, 2nd Floor
3 Berea Terrace, Berea, East London
043 721 1043
Willem van Niekerk
0824921695
willem@bisisiwe.co.za

Civil & Structural Engineers :
BVI Border
1st Floor, Esprit House, St Helena Drive
East London, 5241
043 - 722 2738
Werner de Lange
082 578 0674
WernerdL@bvi.co.za

Electrical & Mechanical Engineers :
Evans Consulting Engineers cc
17 Surrey Road, Vincent, East London 5247
043 7213192
Darryl Evans
083 7026399
darryl@evansconsulting.co.za

Town Planners :
CS Consulting
12 Pearce Street, Harraway House
Berea, East London 5241
Craig Sam
0793267147
Craig@csamconsulting.co.za

CLIENT

east london idz
business streamlined
PO Box 5458, Greenfields
East London, 5208
Lower Chester Road
Sunnyridge, 5201
East London, South Africa
Tel: +27(0)437028200
Fax:+27(0)437366405
Email: info@elidz.co.za
Gary Whittaker
Project Manager
Tel: 043 7028247
Cell: 082 34632299
E-mail: gary@elidz.co.za

CLIENT APPROVAL :

DATE :

TENANT

NAME :

TENANT APPROVAL :

DESIGNATION:

DATE :

Project
YANFENG - PROPOSED ALTERATIONS

Drawing Title
W206 DISPATCH AREA DETAILS

Date	26-06-2020	Drawn	PM
Scale	As indicated	Checked	WM

Approved

Name: WM
Reg No: PrArch5559
Signature:
Date:
Practice: Osmond Lange Architects and Planners

Workstage
FOR PRICING

Drawing Number
1439-YAN-AR-101

Revision
C

2020/08/06 10:35:55