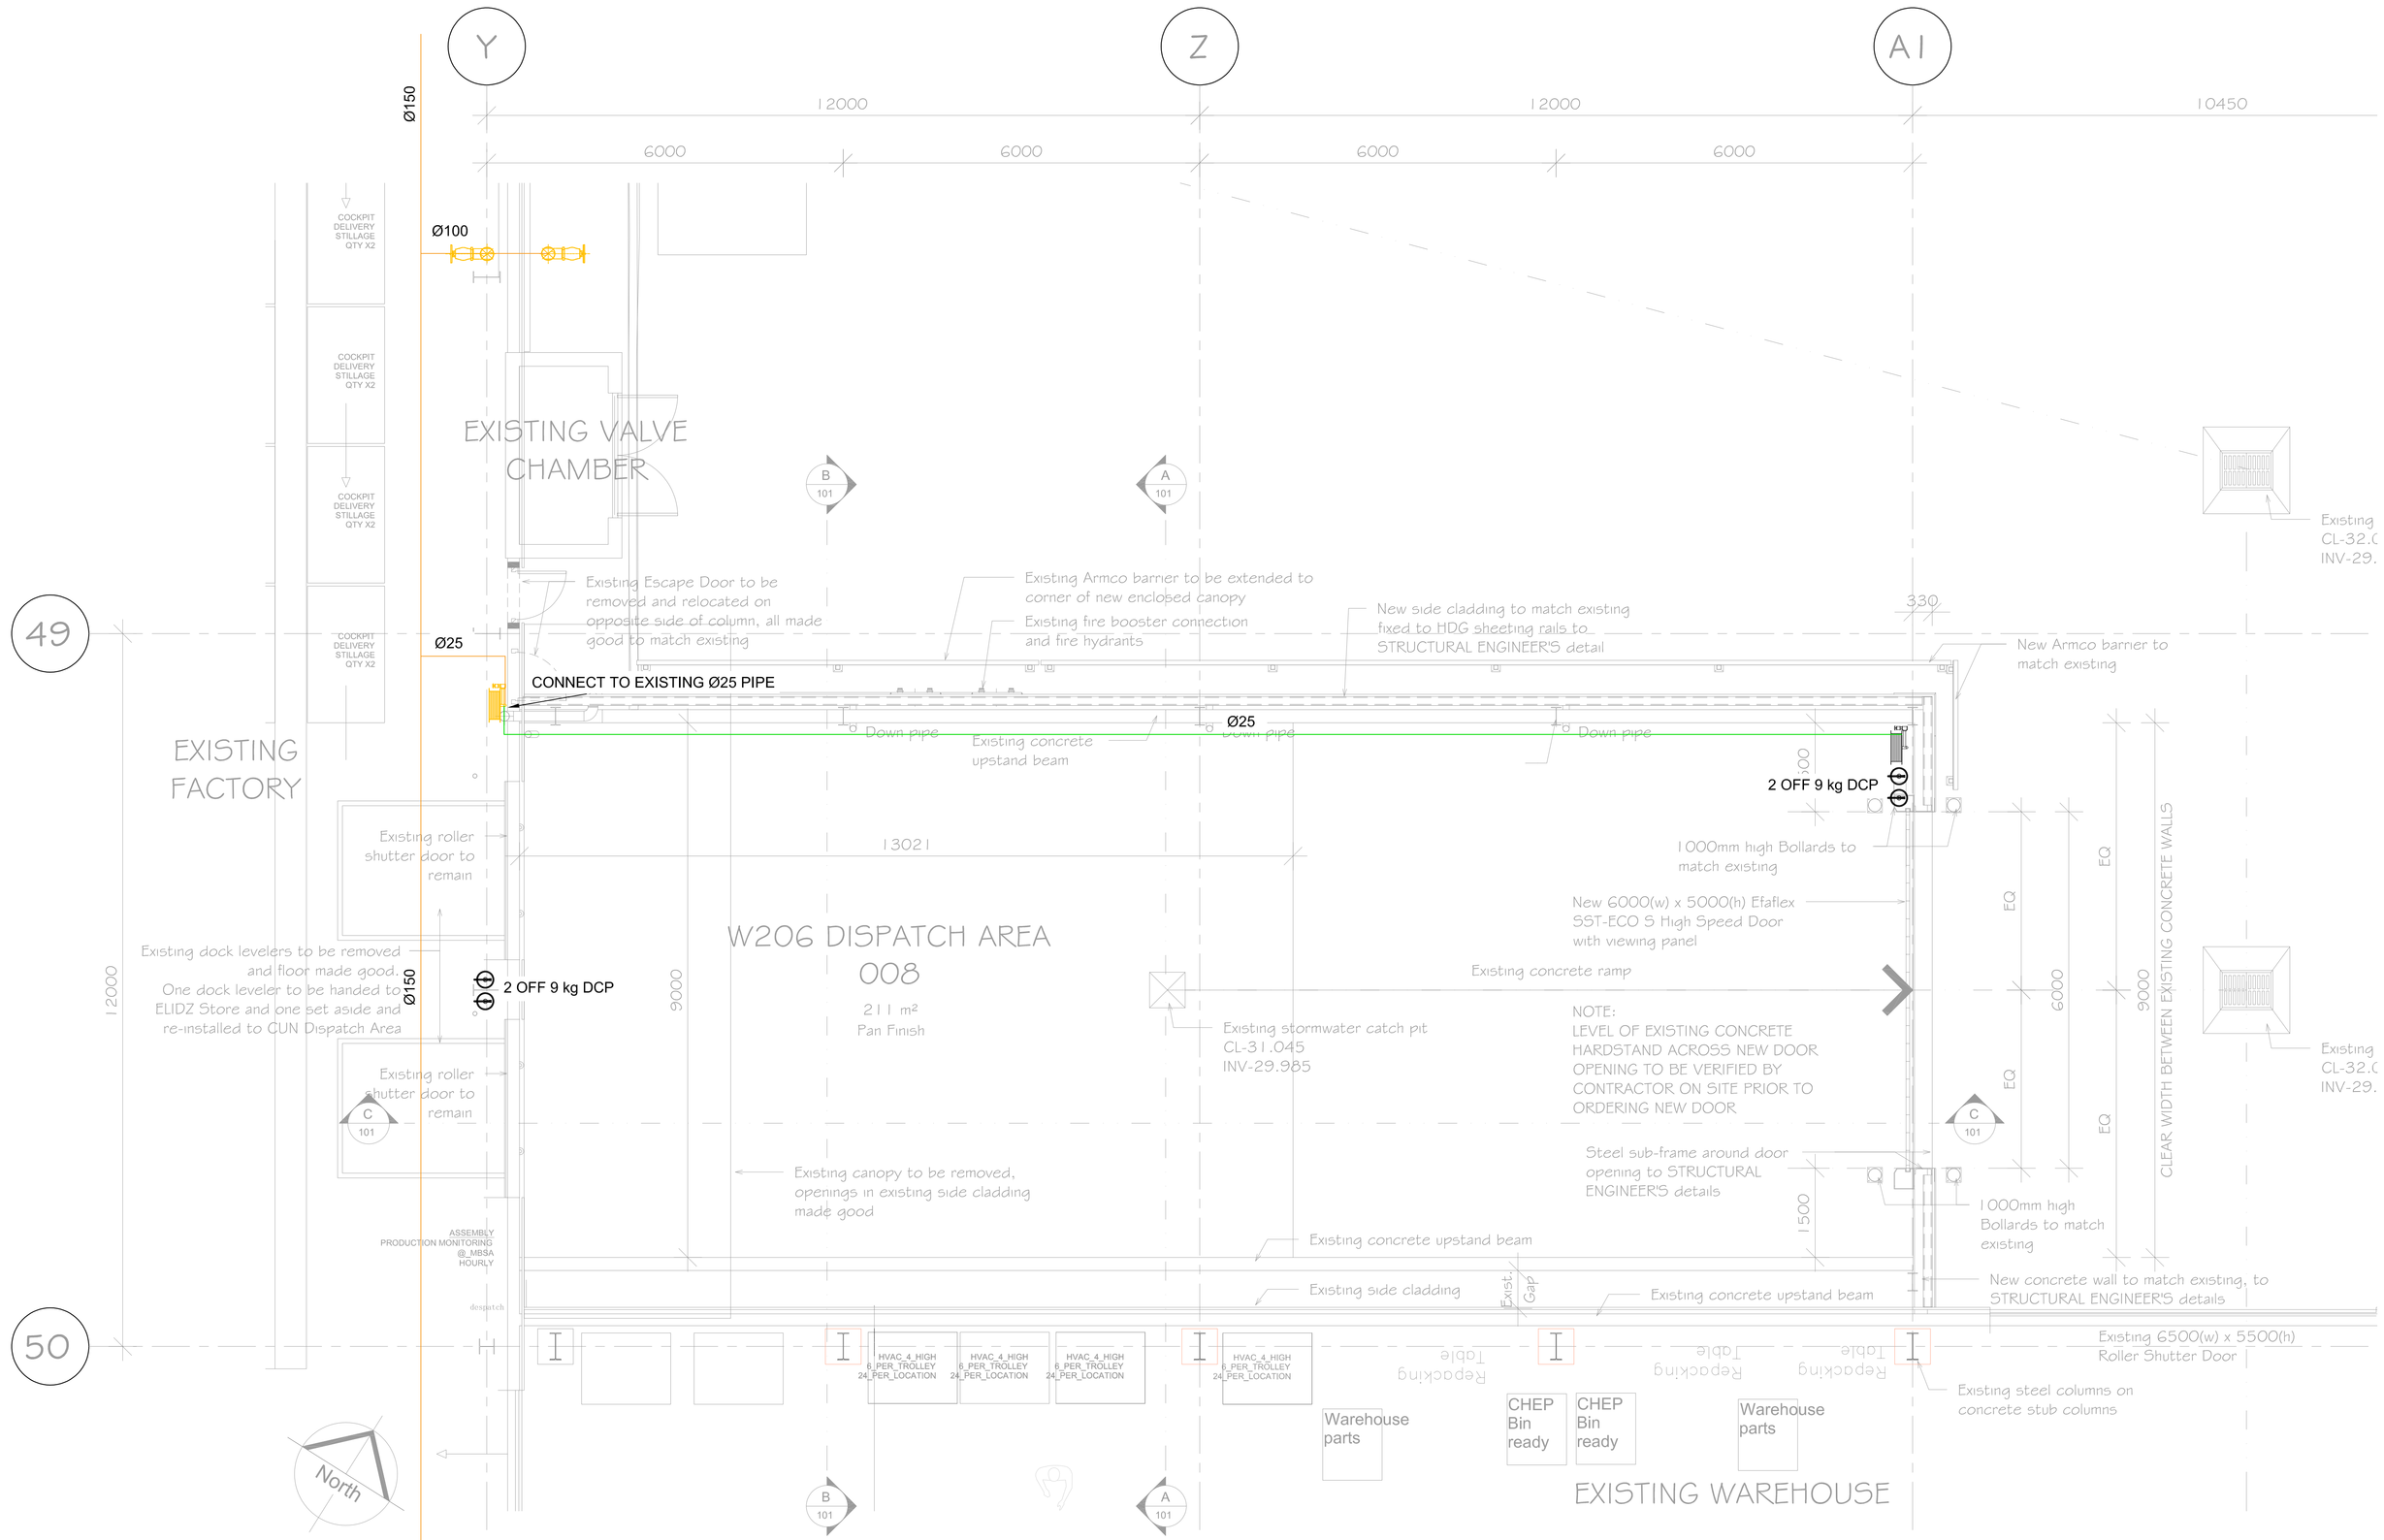

PIPE MASS IN KILOGRAMS PER METRE (Kg/m)			MAXIMUM SUPPORT SPACING (m)	LAST SUPPORT FROM END OF PIPE WITHIN (mm)
PIPE DIAMETER	WITH WATER	WITHOUT WATER		
Ø25	2,96 Kg	2,46 Kg	4,0m	750mm
Ø32	3,96 Kg	3,17 Kg	4,0m	750mm
Ø40	4,79 Kg	3,65 Kg	4,0m	750mm
Ø50	7,19 Kg	5,17 Kg	4,0m	750mm
Ø65	9,80 Kg	6,63 Kg	4,0m	450mm
Ø80	13,19 Kg	8,64 Kg	4,0m	450mm
Ø100	20,51 Kg	12,4 Kg	4,0m	450mm
Ø150	38,03 Kg	19,8 Kg	4,0m	450mm
Ø200	70,8 Kg	33,1 Kg	4,0m	450mm

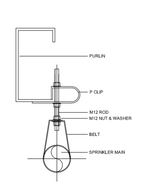

INTERMEDIATE PIPE SUPPORT DETAIL FOR MAIN PIPES
TO OCCUR AT MAX 4m INTERVALS
N.T.S.

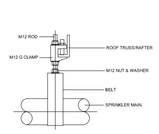

PIPE SUPPORT DETAIL FOR MAIN PIPES
TO OCCUR AT INTERSECTION OF TRUSSES
N.T.S.

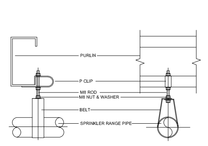

PIPE SUPPORT DETAIL FOR Ø25 TO Ø40 PIPES
TO OCCUR AT MAX 4m INTERVALS
N.T.S.

CONSULTING ELECTRICAL & MECHANICAL ENGINEERS
ENERGY MANAGERS + PROJECT MANAGERS
evans CONSULTING ENGINEERS cc
17 Surrey Road, Vincent, East London, 5247
P.O. Box 13235, Vincent, East London, 5217
Email: daryl@evansconsulting.co.za
www.evansconsulting.co.za
Cell No: +27 83 702 6288 (Engineering)
Cell No: +27 83 284 5883 (Commercial)
Telephone: +27 43 727 3192
Fax Line: +27 43 727 1853

GENERAL NOTES

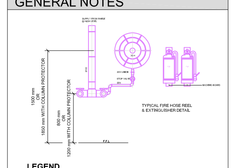

LEGEND

PORTABLE FIRE EXTINGUISHER (AS INDICATED)	
EXISTING FIRE EXTINGUISHER	
FIRE HOSE REEL TO BE ON COLUMNS AT 1500mm AFFL UNLESS OTHERWISE STATED	
EXISTING FIRE HOSE REEL	
DOUBLE HEAD FIRE HYDRANT	
EXISTING DOUBLE FIRE HYDRANT	
GEAR AND CHAIN OPERATED VALVE	
FIRE WATER PIPING	
EXISTING FIRE WATER PIPING	

1. Fire mains below ground shall be UnPVC pipes to relevant SABS standards including thrust blocks, all as per the Civil Engineers detail
2. Fire mains mains above ground shall be galvanised to relevant SABS standards
3. Fire hose reels shall comply with SANS 543 and shall be installed in accordance with SANS 10105-1 and SANS 10400-W, and shall be maintained in accordance with SANS 14792
4. Fire hydrants shall be 100mm diameter class galvanised piping
5. Fire hydrants shall comply with SANS 1128-1
6. Each fire hydrant shall have a 30 m canvas fire hose including all connection fittings, couplings, 16 mm internal diameter nozzle and wall storage hook, to be fitted next to the fire hydrant in accordance with SANS 10400-W
7. All plumbing work carried out to be to SANS 10254
8. All fire appliance pipework shall have a signal red band every 6 m.
9. All fire appliance pipework shall be painted signal red and painted with red oxide and also signal red enamel where the fire appliance pipework drops to the fire appliances at FFL
10. No silicone sealer / products are allowed within the facility

REVISIONS

Rev ID	CND	Change Name	Date

PROJECT TEAM

Project Managers:
Newground Projects
17 St Andrews road, Selborne
East London, 5201
T- 043 722 5864
C- 082 576 6828
Lous Fourie
Louis@newground.co.za

Principal Agent / Architect.
Osmond Lange Architects
Pilot Mill House, The Quarry,
Selborne, East London, 5201
T- 043 - 721 0033
C- 083 325 9600
William Martinson
William@ol-Loo.za

Quantity Surveyors:
BISWE VAN NIEKERK INC
Bliswe Van Niekerk
The Ridge Office Park,
3 Berea Terrace, Berea,
East London, 5241
T- 043 - 721 1043
C- 082 492 1695
Willem van Niekerk
Willem@bliswe.co.za

Civil & Structural Engineers:
BVI Border
1st Floor Esprt House,
St Helena Drive,
East London, 5241
T- 043 722 2738
C- 082 578 0674
Wernar de Lange
WernerdL@bvi.co.za

Town Planners:
CS CONSULTING
CS Consulting
12 Pearce Street,
Hamaway House, Berea
East London, 5241
C- 079 326 7147
Craig Sam
Craig@csamconsulting.co.za

Electrical & Mechanical Engineers:
Evans Consulting Engineers
17 Surrey Road, Vincent East
London 5247
043 7213192
Darryl Evans -
083 7026399
darryl@evansconsulting.co.za

CLIENT

PO Box 5458, Greenfields
East London, 5208

Lower Chester Road
Sunnyridge, 5201
East London, South Africa

Tel: +27(0)437025200
Fax:+27(0)437366405
Email: info@elidz.co.za

Gary Whitaker
Project Manager
Tel: 043 7028247
Cell: 082 3463209
E-mail: garyw@elidz.co.za

Client Aproval: _____

Date: _____

PROJECT

MANUFACTURING FACILITY IN ZONE 1A
C2 (YANFENG) ADDITIONS AND ALTERATIONS

LOCATION

CE2 (YANFENG FACILITY)
IDZ EAST LONDON

ISSUED FOR

FOR INFORMATION

DRAWING

FIRE PROTECTION SERVICES :
FIRE APPLIANCE INSTALLATION
(W206 DISPATCH AREA)

PROJECT NO:	2019 - 348
DRAWING NO.	CE2 - 12 - 006
Scale:	1:50
Date:	2020/08/04
DRAFTING AND DESIGN TEAM	
Drawn by:	C.Leach
Checked by:	C.Leach

APPROVAL DRAWING

Name: DJ Evans
Pr. Tech. (Eng.)
200570031

Signed: Date:

Practice: Evans Consulting Engineers cc
CK 2010/127707/23